HERMON RD EXTENSION AND UPGRADE: PARKS HWY TO PALMER-WASILLA HWY

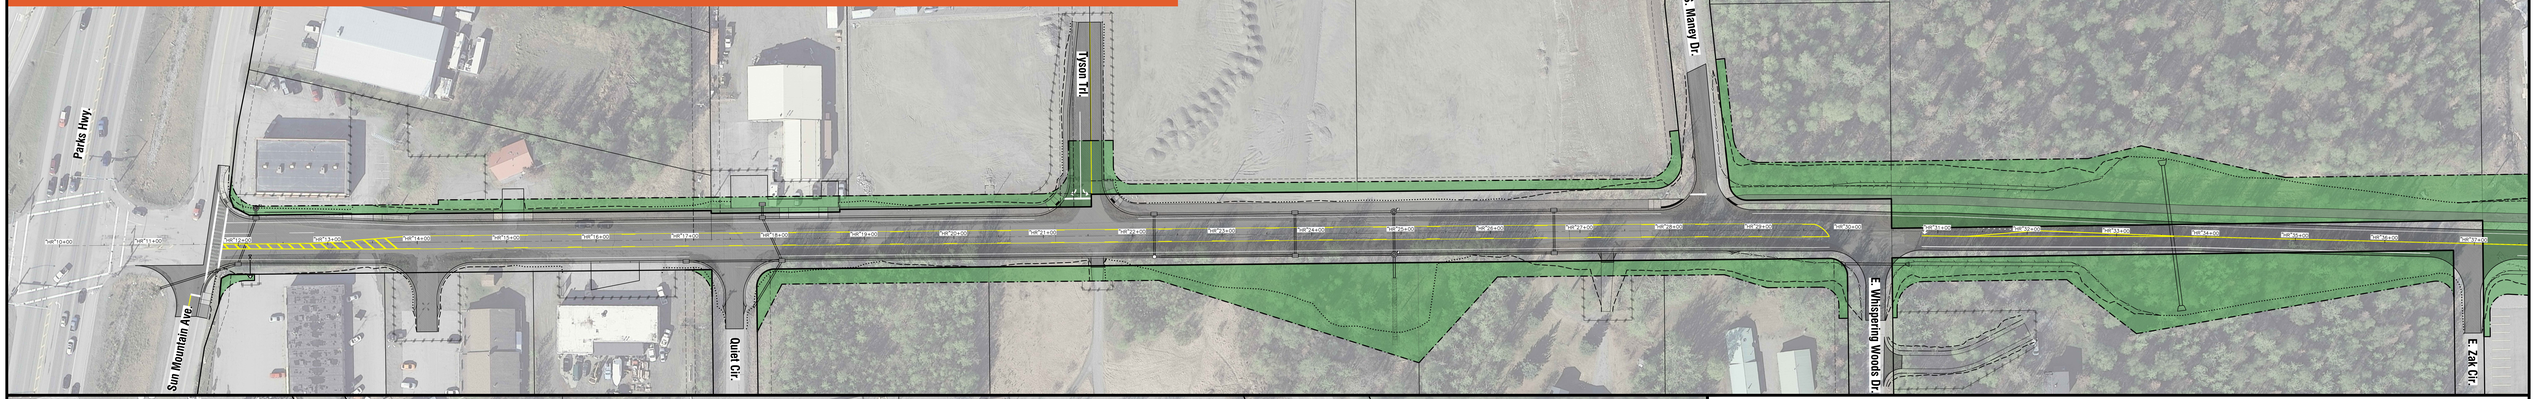

EXISTING RIGHT OF WAY
PROPOSED RIGHT OF WAY
EXISTING EASEMENT
CUT LIMITS
FILL LIMITS

60 0 60 120
SCALE IN FEET

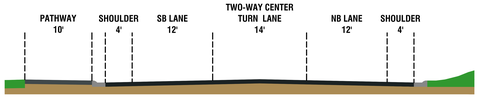

TWO-WAY LEFT TURN LANE SECTION - CURBED
STATION 11+80 TO 28+70

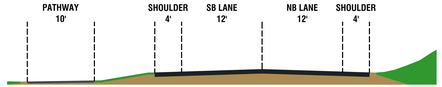

TWO LANE SECTION
STATION 28+70 TO 53+40